PRELIMINARY DESIGN DIAGRAM

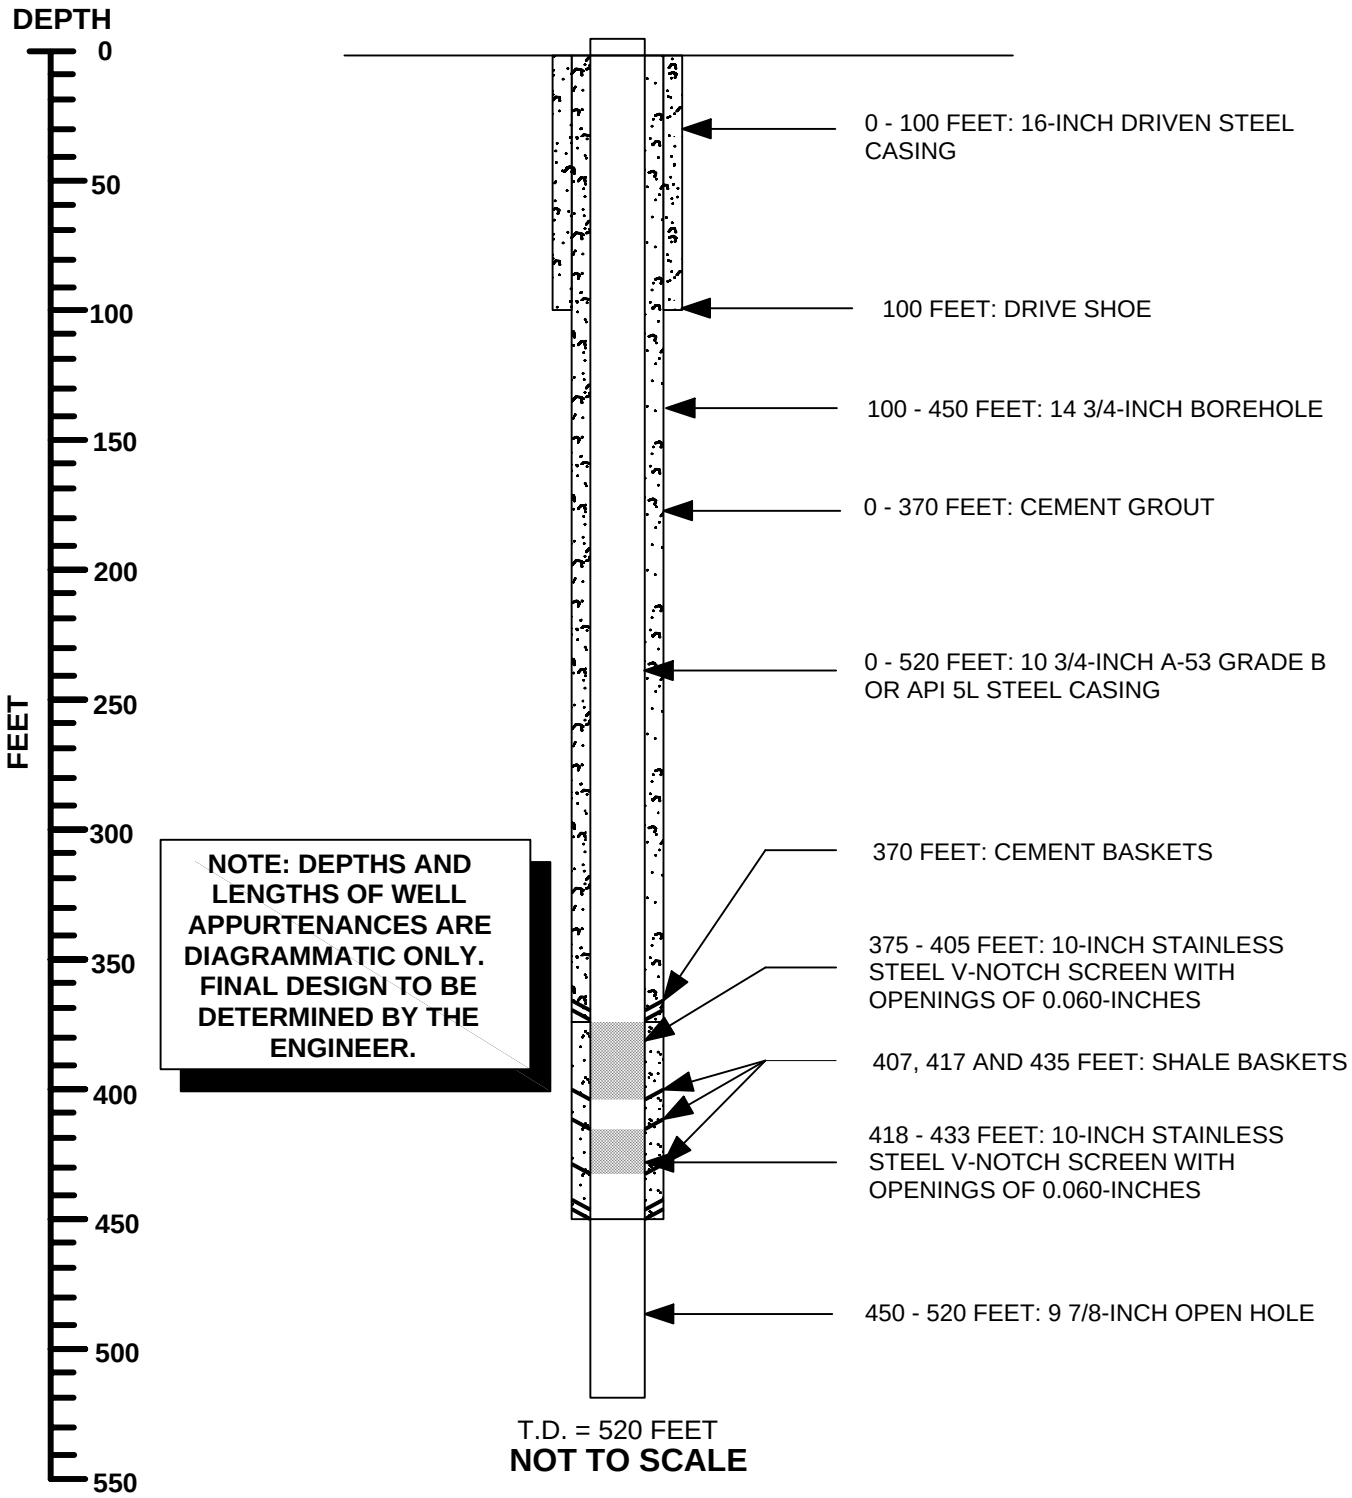

WESTON
GROUNDWATER • ENGINEERING

STAR VALLEY RANCH WATER SUPPLY PROJECT
PRELIMINARY DESIGN DIAGRAM
SITE 2
FIGURE 3